




JH DESIGN AND
CONSTRUCTIONS

HARISH
RESIDENCE

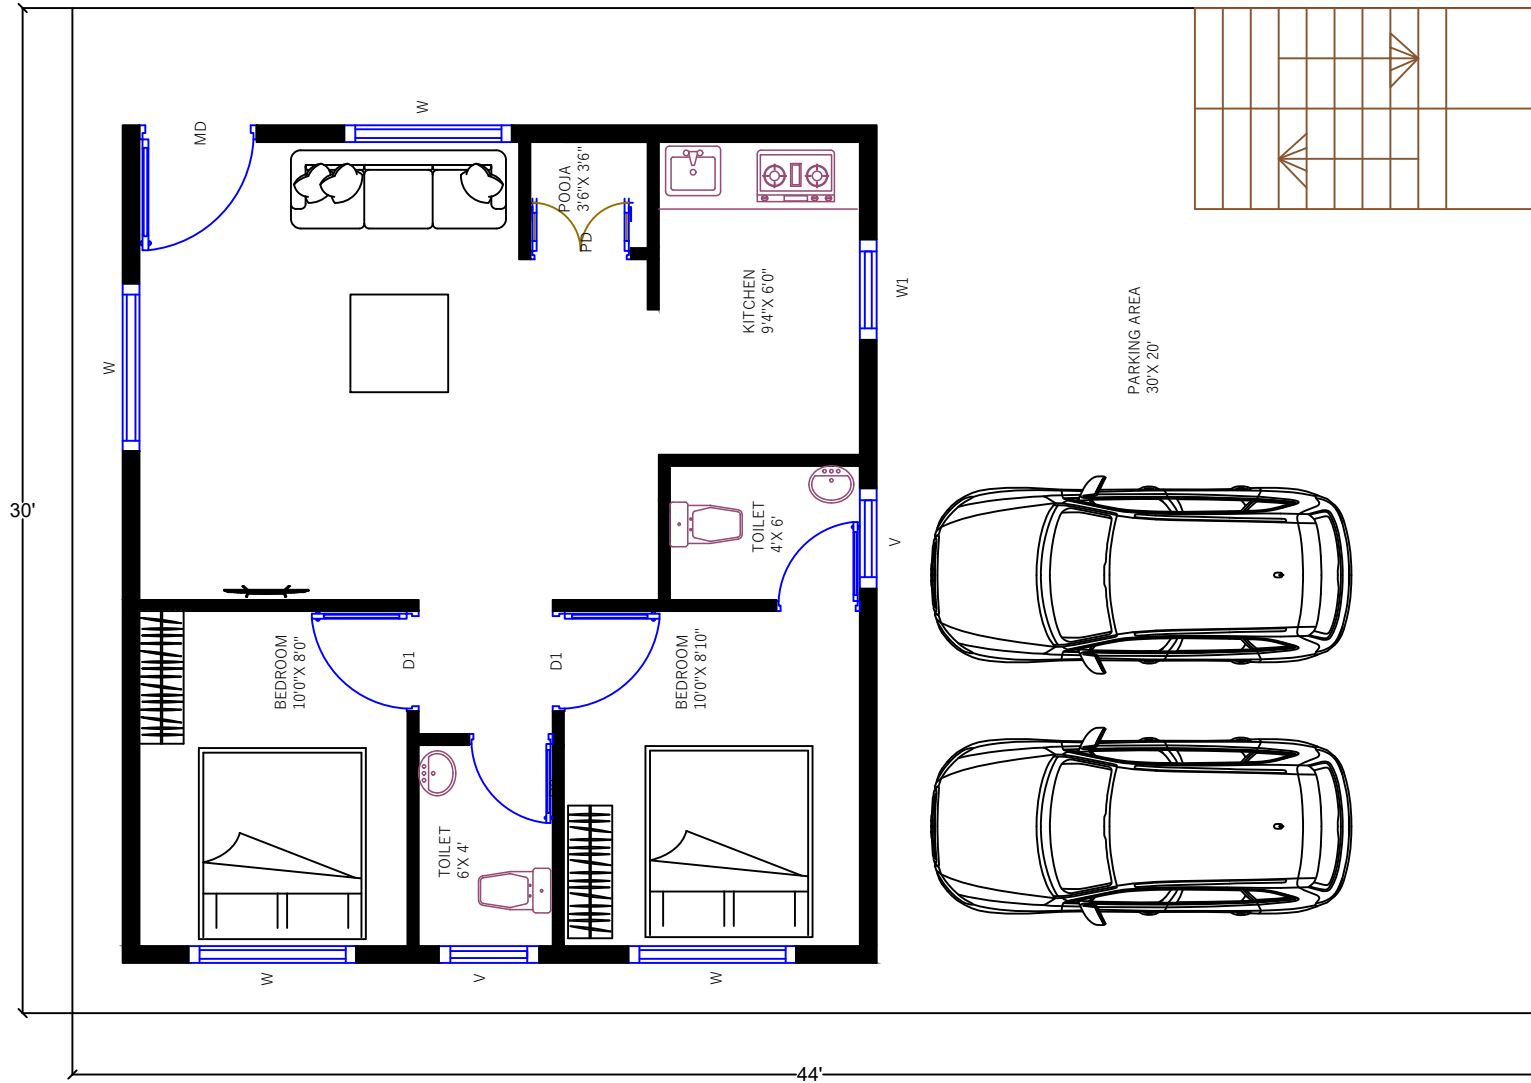

ROAD

SCHEDULE OF OPENINGS

TYPE	SILL LVL	SIZE	NO.s
M D	—	3'6"X7'0"	1
D1	—	3'0"X7'0"	2
D2	—	2'6"X7'0"	2
W	3'0"	5'0"X4'0"	4
W 1	5'0"	3'0"X3'0"	1
W 2	5'0"	2'0"X3'0"	0
W 3	3'0"	5'0"X4'0"	0
V	7'0"	3'0"X1'0"	2

PROJECT:
PROPOSED RESIDENTIAL
BUILDING
GROUND FLOOR
BANGALORE

CONSULTING ENGINEER:
HARSHA V
9035507151

ALL
DIMENSIONS
ARE IN
FOOT AND
INCHES




ARCHITECTS:



ಜಿ ಹೆಚ್ ಕನ್ಸ್ಟ್ರಕ್ಷನ್ಸ್
JH Constructions

DATE : 24/09/2023
SCALE : NTS
FILE NO : BW030
DRAWN BY : HARSHA V

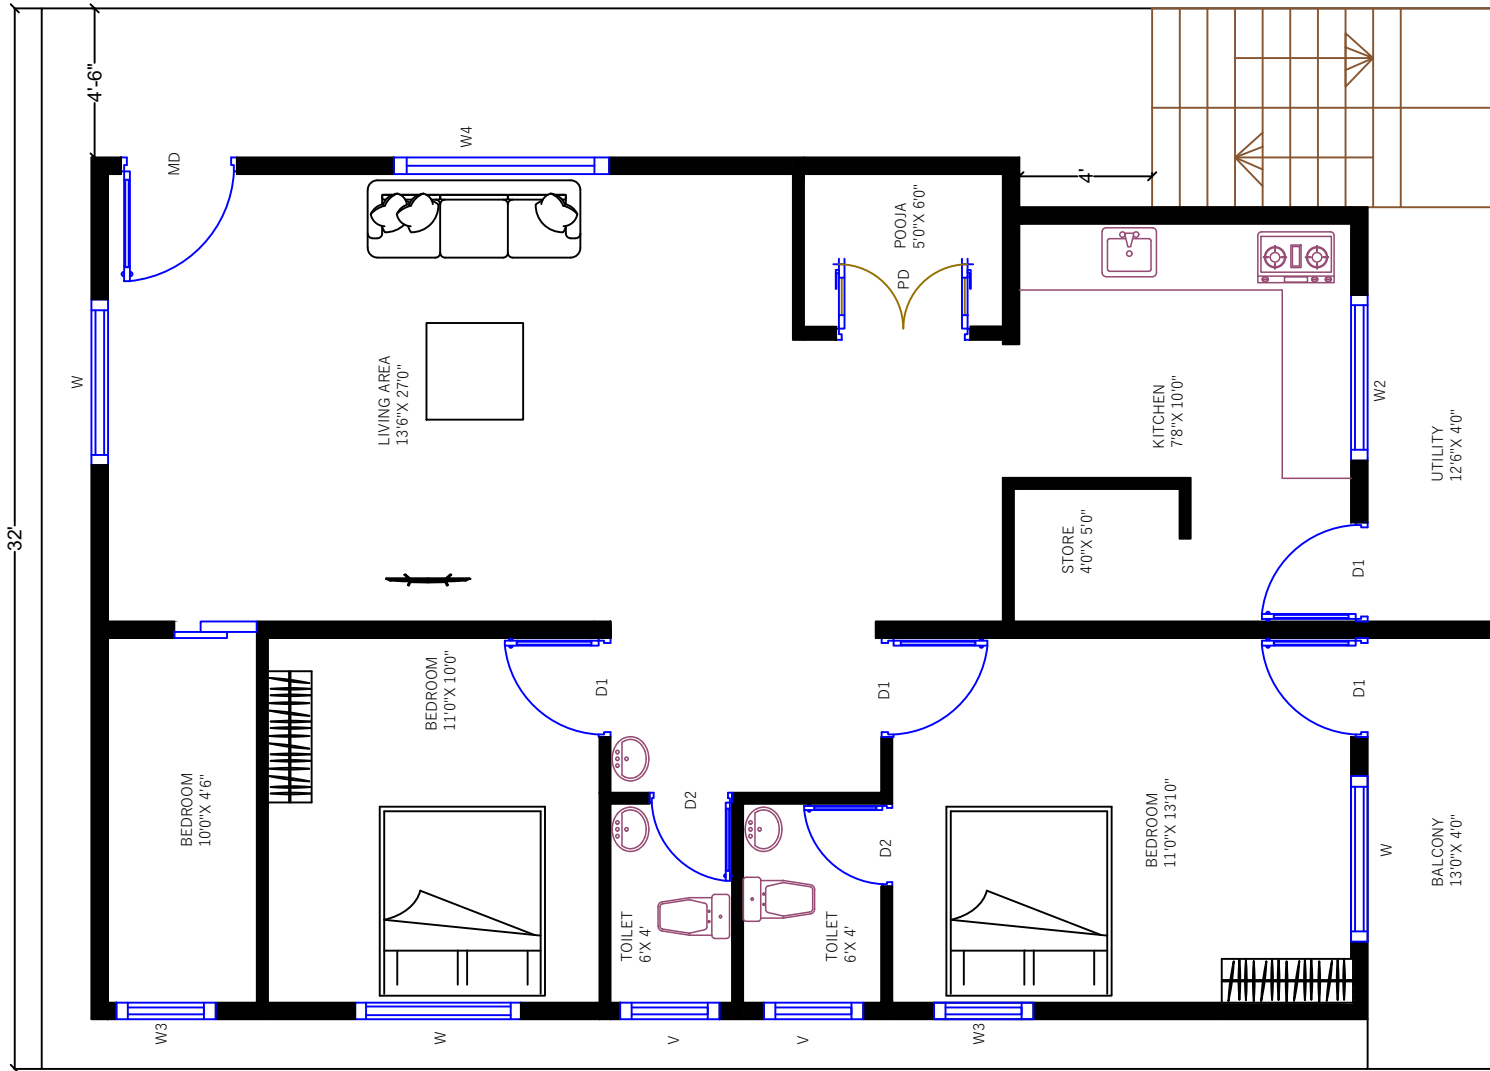

ROAD

SCHEDULE OF OPENINGS

TYPE	SILL LVL	SIZE	NO.s
M D	—	3'6"X7'0"	1
D1	—	3'0"X7'0"	4
D2	—	2'6"X7'0"	2
W	3'0"	5'0"X4'0"	4
W 1	5'0"	3'0"X3'0"	0
W 2	5'0"	5'0"X3'0"	1
W 3	3'0"	3'0"X4'0"	1
V	7'0"	3'0"X1'0"	2

PROJECT:
PROPOSED RESIDENTIAL
BUILDING
FIRST FLOOR
BANGALORE

CONSULTING ENGINEER:
HARSHA V
9035507151

ALL
DIMENSIONS
ARE IN
FOOT AND
INCHES




ARCHITECTS:



ಜಿ ಹೆಚ್ ಕನ್ಸ್ಟ್ರಕ್ಷನ್ಸ್
JH Constructions

DATE : 01/10/2023
SCALE : NTS
FILE NO : BW030
DRAWN BY : HARSHA V

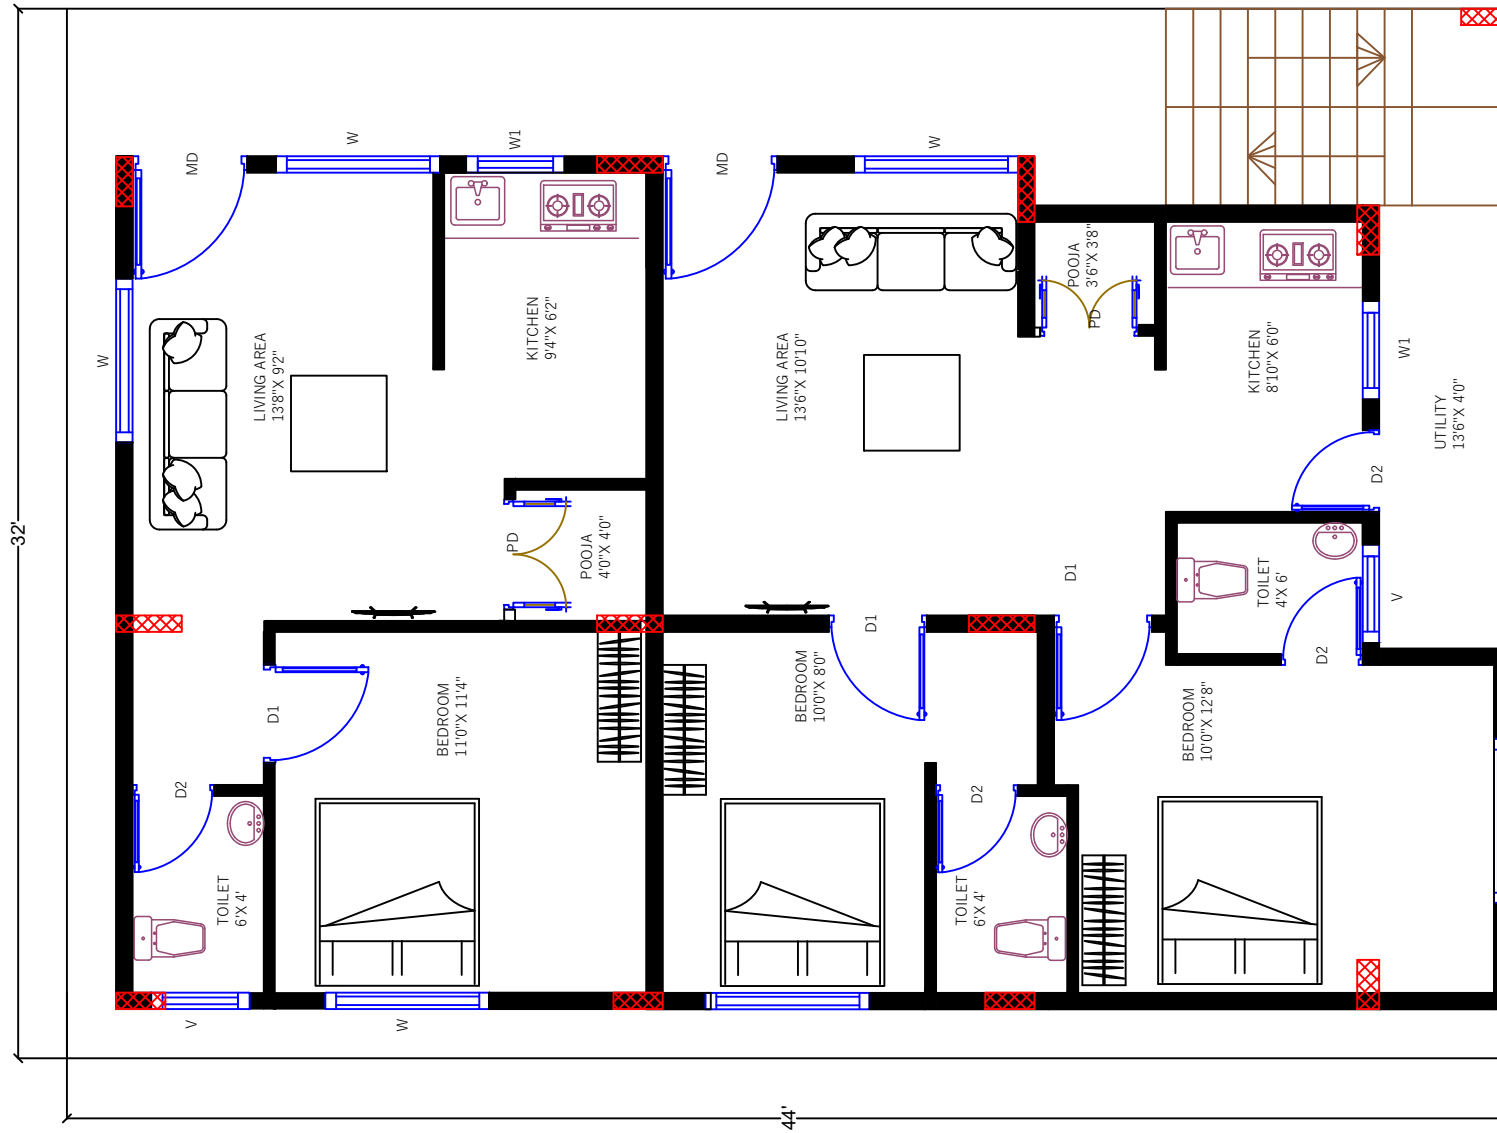

SCHEDULE OF OPENINGS

TYPE	SILL LVL	SIZE	NO.s
M D	—	3'6"X7'0"	1
D1	—	3'0"X7'0"	4
D2	—	2'6"X7'0"	2
W	3'0"	5'0"X4'0"	3
W 1	2'6"	5'0"X4'6"	1
W 2	4'0"	3'0"X5'0"	1
W 3	3'0"	3'0"X4'0"	1
V	7'0"	3'0"X1'0"	2

PROJECT:
PROPOSED RESIDENTIAL
BUILDING
FIRST FLOOR
BANGALORE

CONSULTING ENGINEER:
HARSHA V
9035507151

ALL
DIMENSIONS
ARE IN
FOOT AND
INCHES




ARCHITECTS:





ಜಿ ಹೆಚ್ ಕನ್ಸ್ಟ್ರಕ್ಷನ್ಸ್
JH Constructions

DATE : 20/2/2024
SCALE : NTS
FILE NO : BW030
DRAWN BY : HARSHA V


SCHEDULE OF FOOTING DETAILS				
FOOTING TYPE	FOOTING SIZE	DEPTH D	DIA (mm)	SPACING C/C (BS)
F1	50" X 50"	24"	10	6"

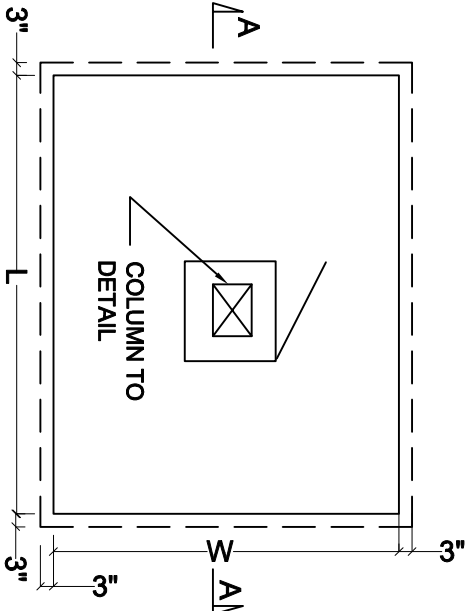

ISOLATED FOOTING PLAN

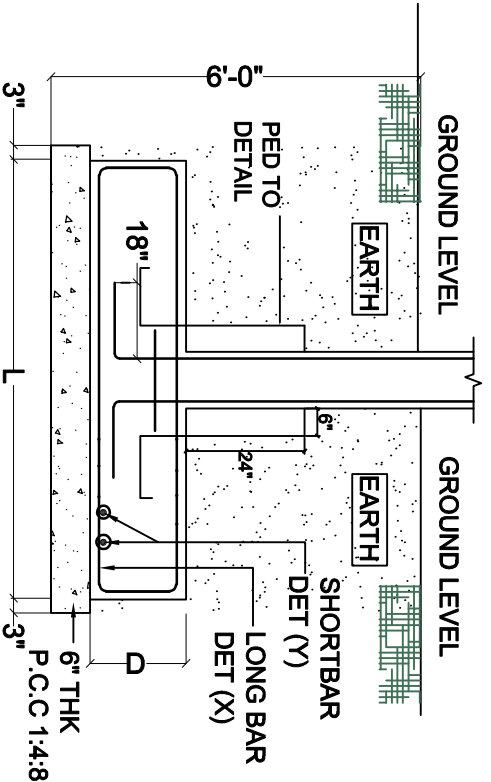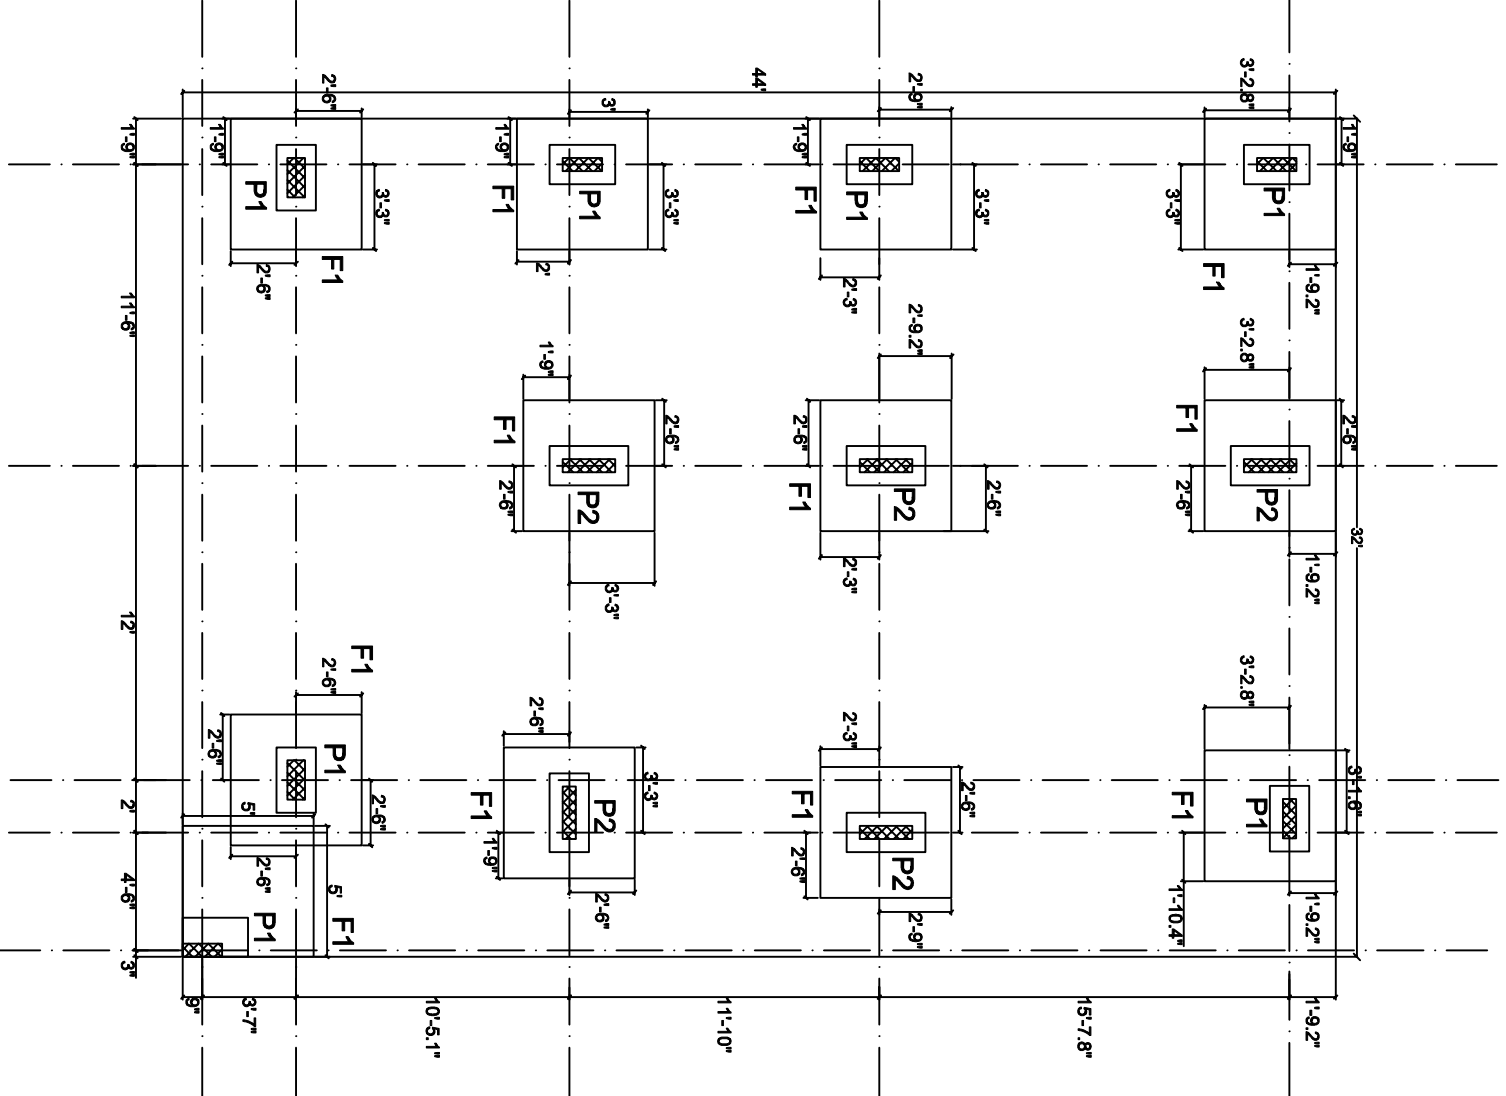

SECTION A-A

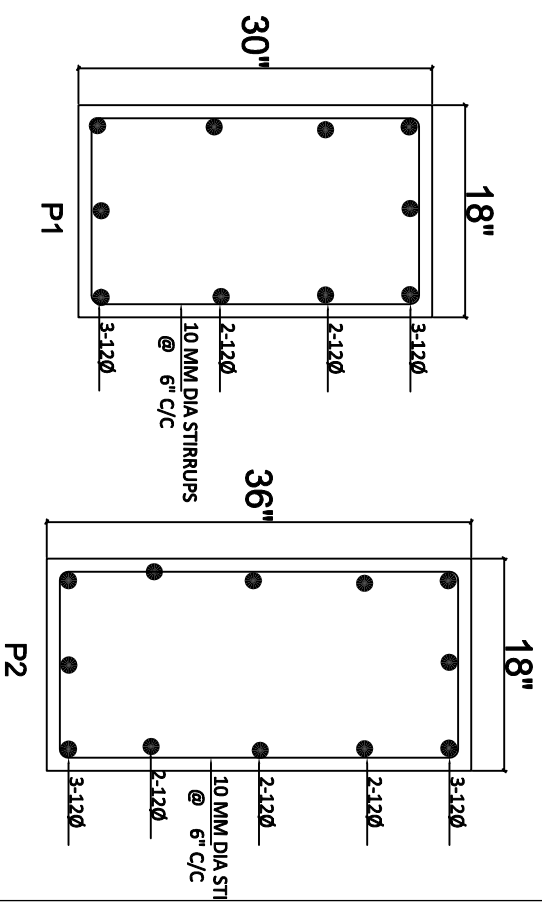

PEDESTAL DETAILS

ROAD



RO

**THIS DRAWING IS VALID ONLY
IF CONSULTANT CHECK AT SITE**

1. GRADE OF CONCRETE-**M25.**
2. GRADE OF STEEL-**Fe550**
3. BUILDING IS DESIGNED FOR G+2 ONLY.

PROJECT:
PROPOSED RESIDENTIAL BUILDING
MR.HARISH AT BANGALORE

JOB TITLE:
PLINTH LAYOUT AND DETIALS

DWG NO:A-001

DWG REF:HH/STRUCTURE

SCALE: AS SHOWN

DATE: 30/11/2023

STRUCTURAL CONSULTANT:





ಜೆ ಹೆಚ್ ಎನ್ ಎಸ್
JH Constructions



DESIGN BY:	HARSHA V
CHECK BY:	
DRAWN BY:	HARSHA V
FIELD ENGR:	

SCHEDULE OF COLUMN - MIX 25

COLUMN TYPE	SIZE	REINFORCEMENT	SHAPE OF BAR	STIRRUP
		FOUNDATION TO FF		
C1 (3 No.)	6" X 18"			2 LEGGED 8 Ø 6" C/C
C2 (2 No.)	8" X 18"			
C3 (1 No.)	6" X 18"			
C4 (1 No.)	6" X 18"			
C5 (4 No.)	6" X 24"			
C6 (1 No.)	6" X 24"			

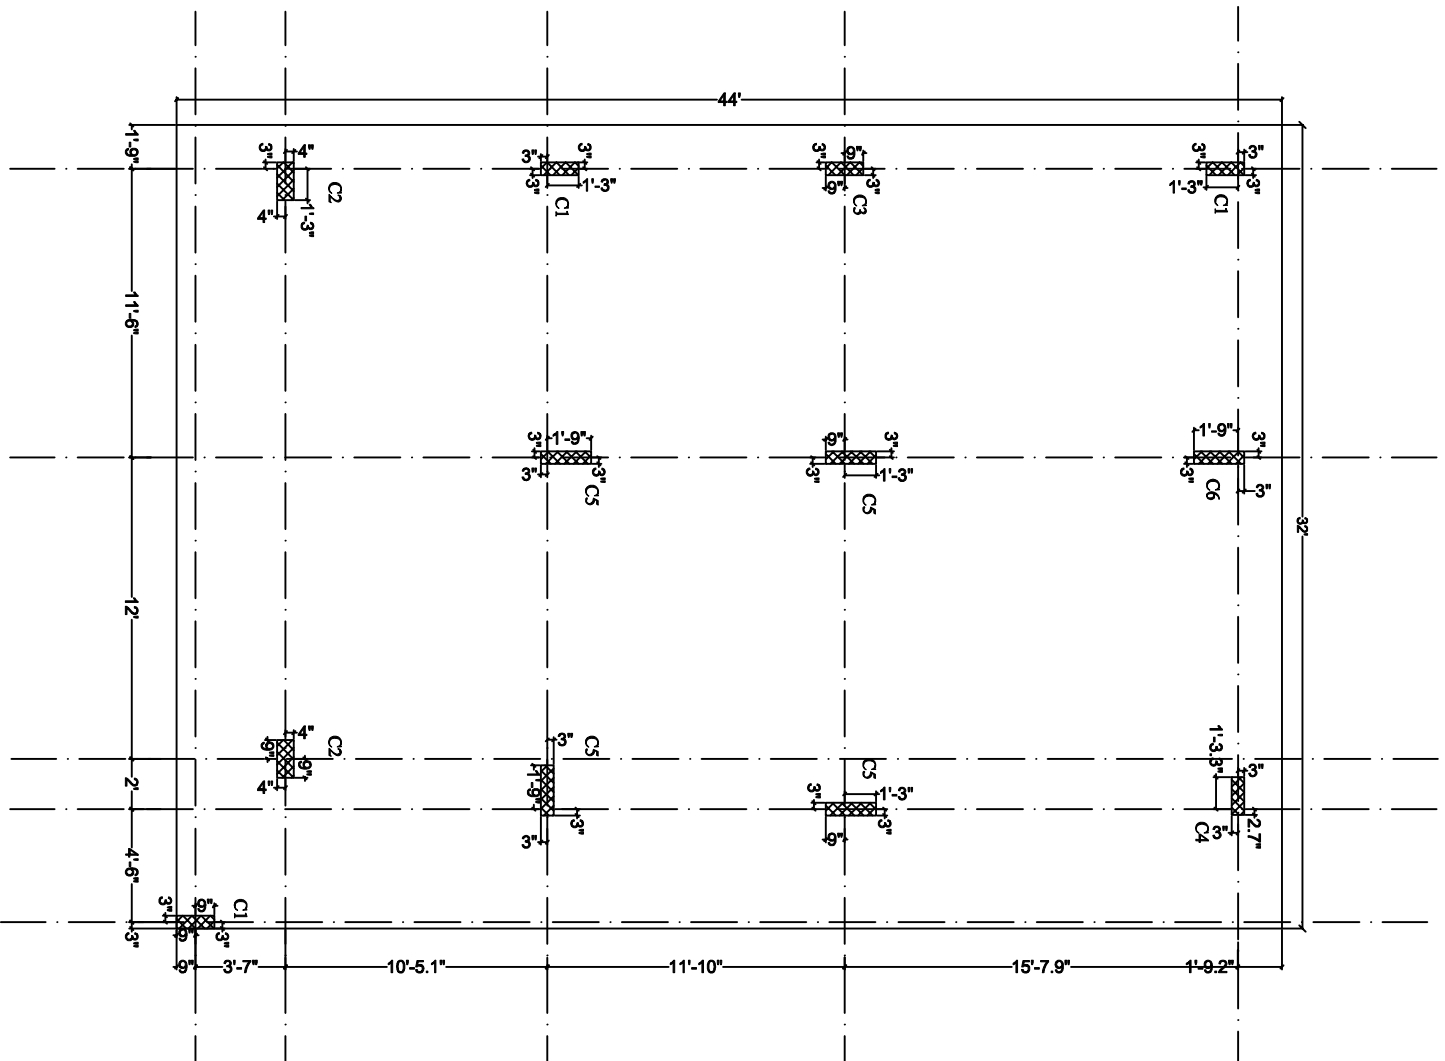

	Z	R0	<div><div>THIS DRAWING IS VALID ONLY IF CONSULTANT CHECK AT SITE</div><div>GENERAL NOTES</div><div>1. GRADE OF CONCRETE-M25. 2. GRADE OF STEEL-Fe550 3. BUILDING IS DESIGNED FOR G+2 ONLY.</div></div>	<div>PROJECT: PROPOSED RESIDENTIAL BUILDING MR.HARISH AT BANGALORE</div> <div>JOB TITLE: COLUMN LAYOUT AND DETAILS</div>	DWG NO.-A-002 DWG REF:-HH/STRUCTURE SCALE: AS SHOWN DATE: 30/1/2023	STRUCTURAL CONSULTANT:	<div><div><div>ಜಿ ಹೆಚ್ ಕನ್ಸ್ಟ್ರಕ್ಷನ್ಸ್ JH Constructions</div></div></div>	DESIGN BY: HARSHA V	CHECK BY:	DRAWN BY: HARSHA V	FIELD ENGG:
--	---	----	--	--	--	------------------------	--	---------------------	-----------	--------------------	-------------

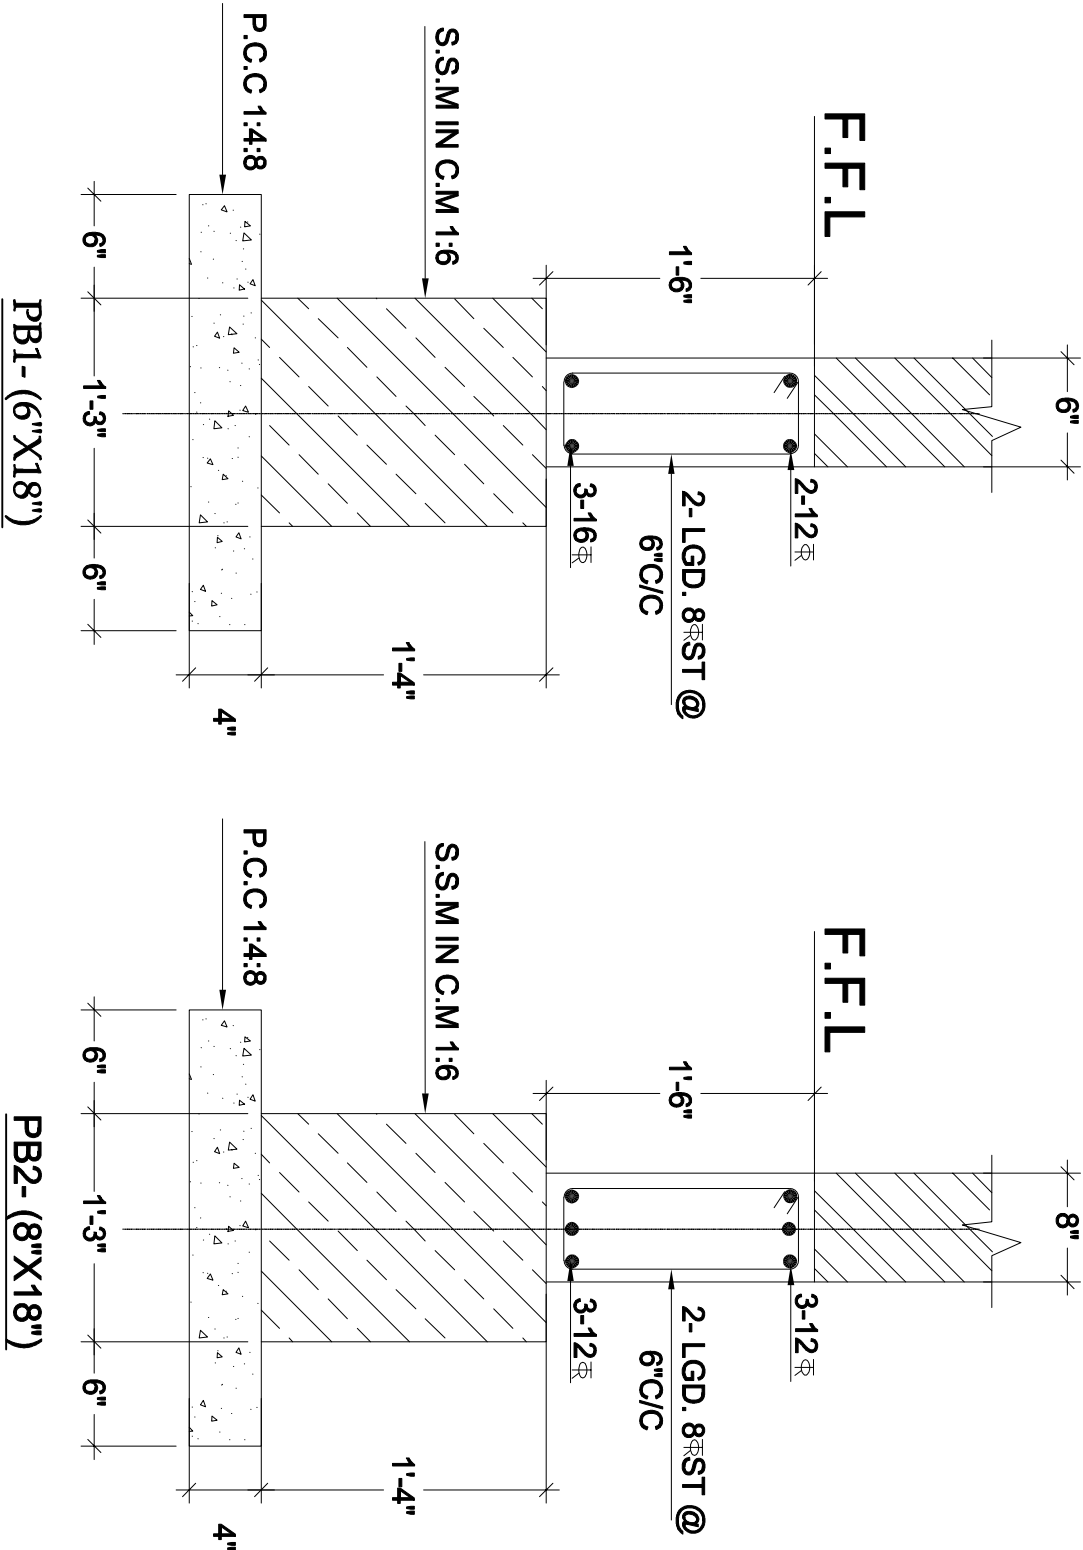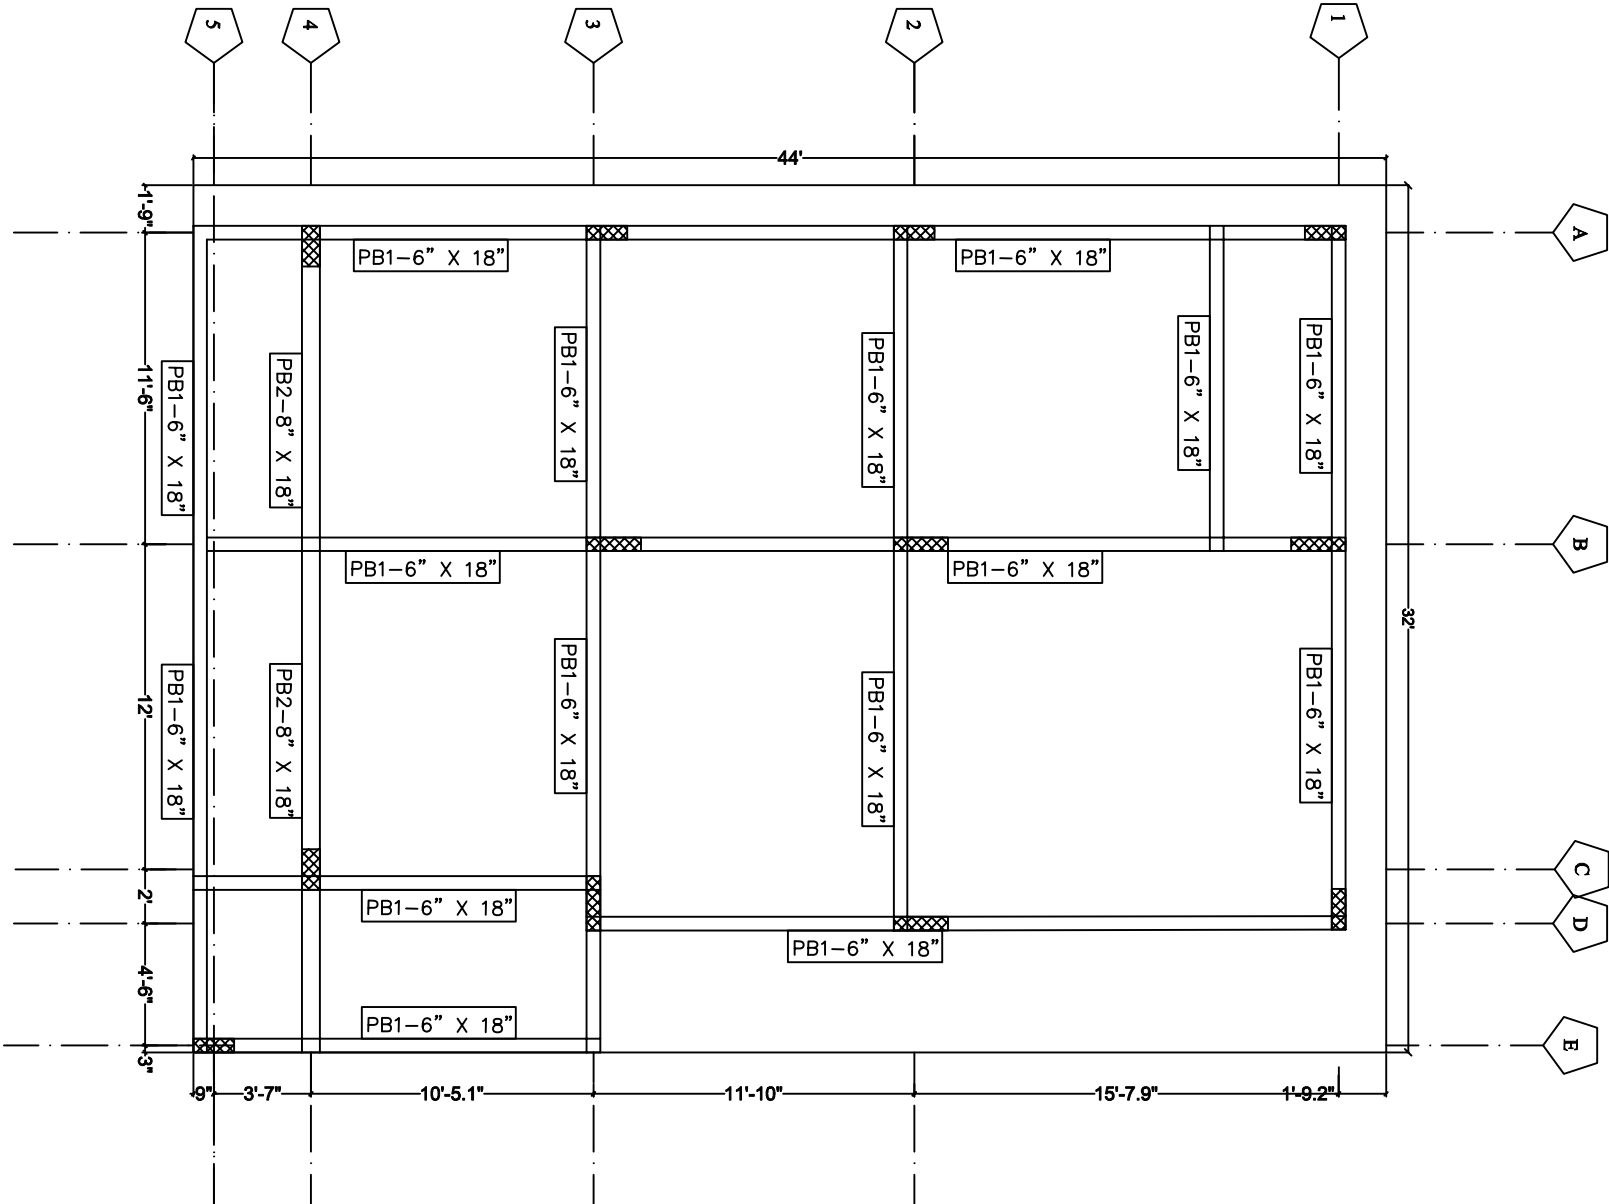

R0

THIS DRAWING IS VALID ONLY
IF CONSULTANT CHECK AT SITE

GENERAL NOTES

1. GRADE OF CONCRETE-M25.
2. GRADE OF STEEL-Fe550
3. BUILDING IS DESIGNED FOR G+2 ONLY.

PROJECT:
PROPOSED RESIDENTIAL BUILDING
MR.HARISH AT BANGALORE

JOB TITLE:
PLINTH LAYOUT AND DETAILS

DWG NO:A-003

DWG REF.:HH/STRUCTURE

SCALE: AS SHOWN

DATE: 11/12/2023

STRUCTURAL CONSULTANT:







ಜಿ ಹೆಚ್ ಕನ್ಸ್ಟ್ರಕ್ಷನ್ಸ್
JH Constnuctions

DESIGN BY: HARSHAV

CHECK BY:

DRAWN BY: HARSHAV

FIELD ENGG:

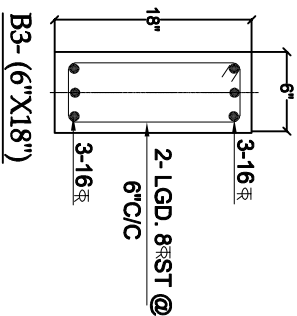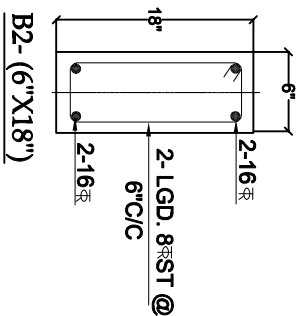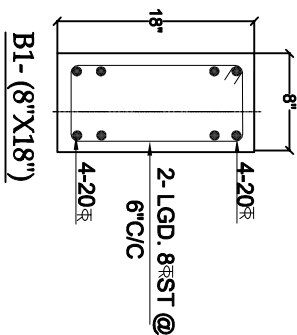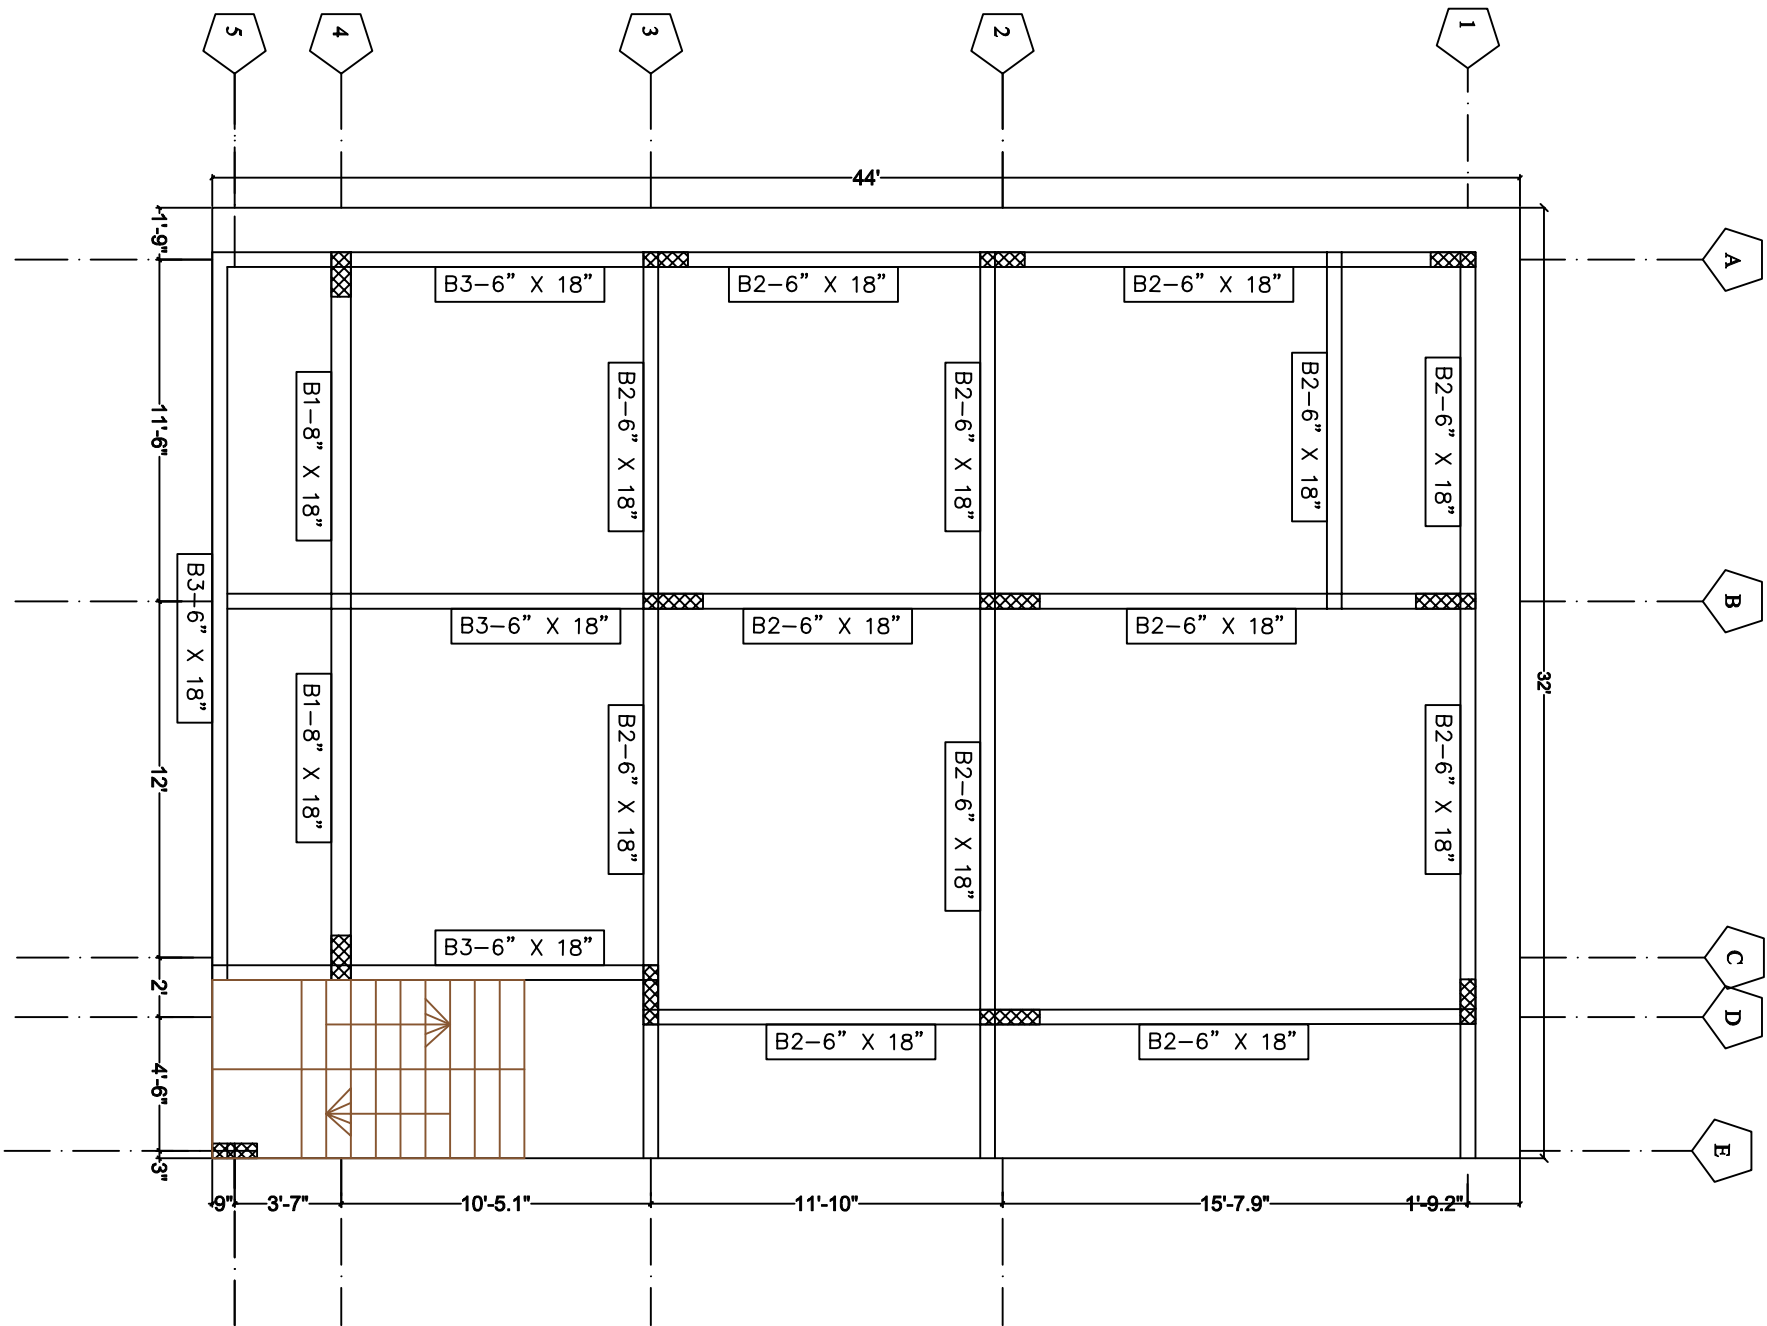

R0

THIS DRAWING IS VALID ONLY IF CONSULTANT CHECK AT SITE

GENERAL NOTES

1. GRADE OF CONCRETE-M25.
2. GRADE OF STEEL-Fe550
3. BUILDING IS DESIGNED FOR G+2 ONLY.

PROJECT: PROPOSED RESIDENTIAL BUILDING
MR HARISH AT BANGALORE

JOB TITLE: BEAM LAYOUT AND DETAILS

DWG NO:A-005

DWG REF:HH/STRUCTURE

SCALE: AS SHOWN

DATE: 25/01/2024

STRUCTURAL CONSULTANT:



ಜಿ ಹೆಚ್ ಕನ್ಸ್ಟ್ರಕ್ಷನ್ಸ್
JH Constructions

DESIGN BY: HARSHA V

CHECK BY:

DRAWN BY: HARSHA V

FIELD ENG:



R0

THIS DRAWING IS VALID ONLY
IF CONSULTANT CHECK AT SITE

GENERAL NOTES

1. GRADE OF CONCRETE-M25.
2. GRADE OF STEEL-Fe550
3. BUILDING IS DESIGNED FOR G+2 ONLY.

PROJECT:
PROPOSED RESIDENTIAL BUILDING
MR.HARISH AT BANGALORE

JOB TITLE:
SLAB LAYOUT AND DETAILS

DWG NO:A-006

DWG REF:HH/STRUCTURE

SCALE: AS SHOWN

DATE: 07/02/2024

STRUCTURAL CONSULTANT:



ಜಿ ಹೆಚ್ ಕನ್ಸ್ಟ್ರಕ್ಷನ್ಸ್
JH Constructions

DESIGN BY:


HARSHA V






CHECK BY:

DRAWN BY:

HARSHA V

FIELD ENG:

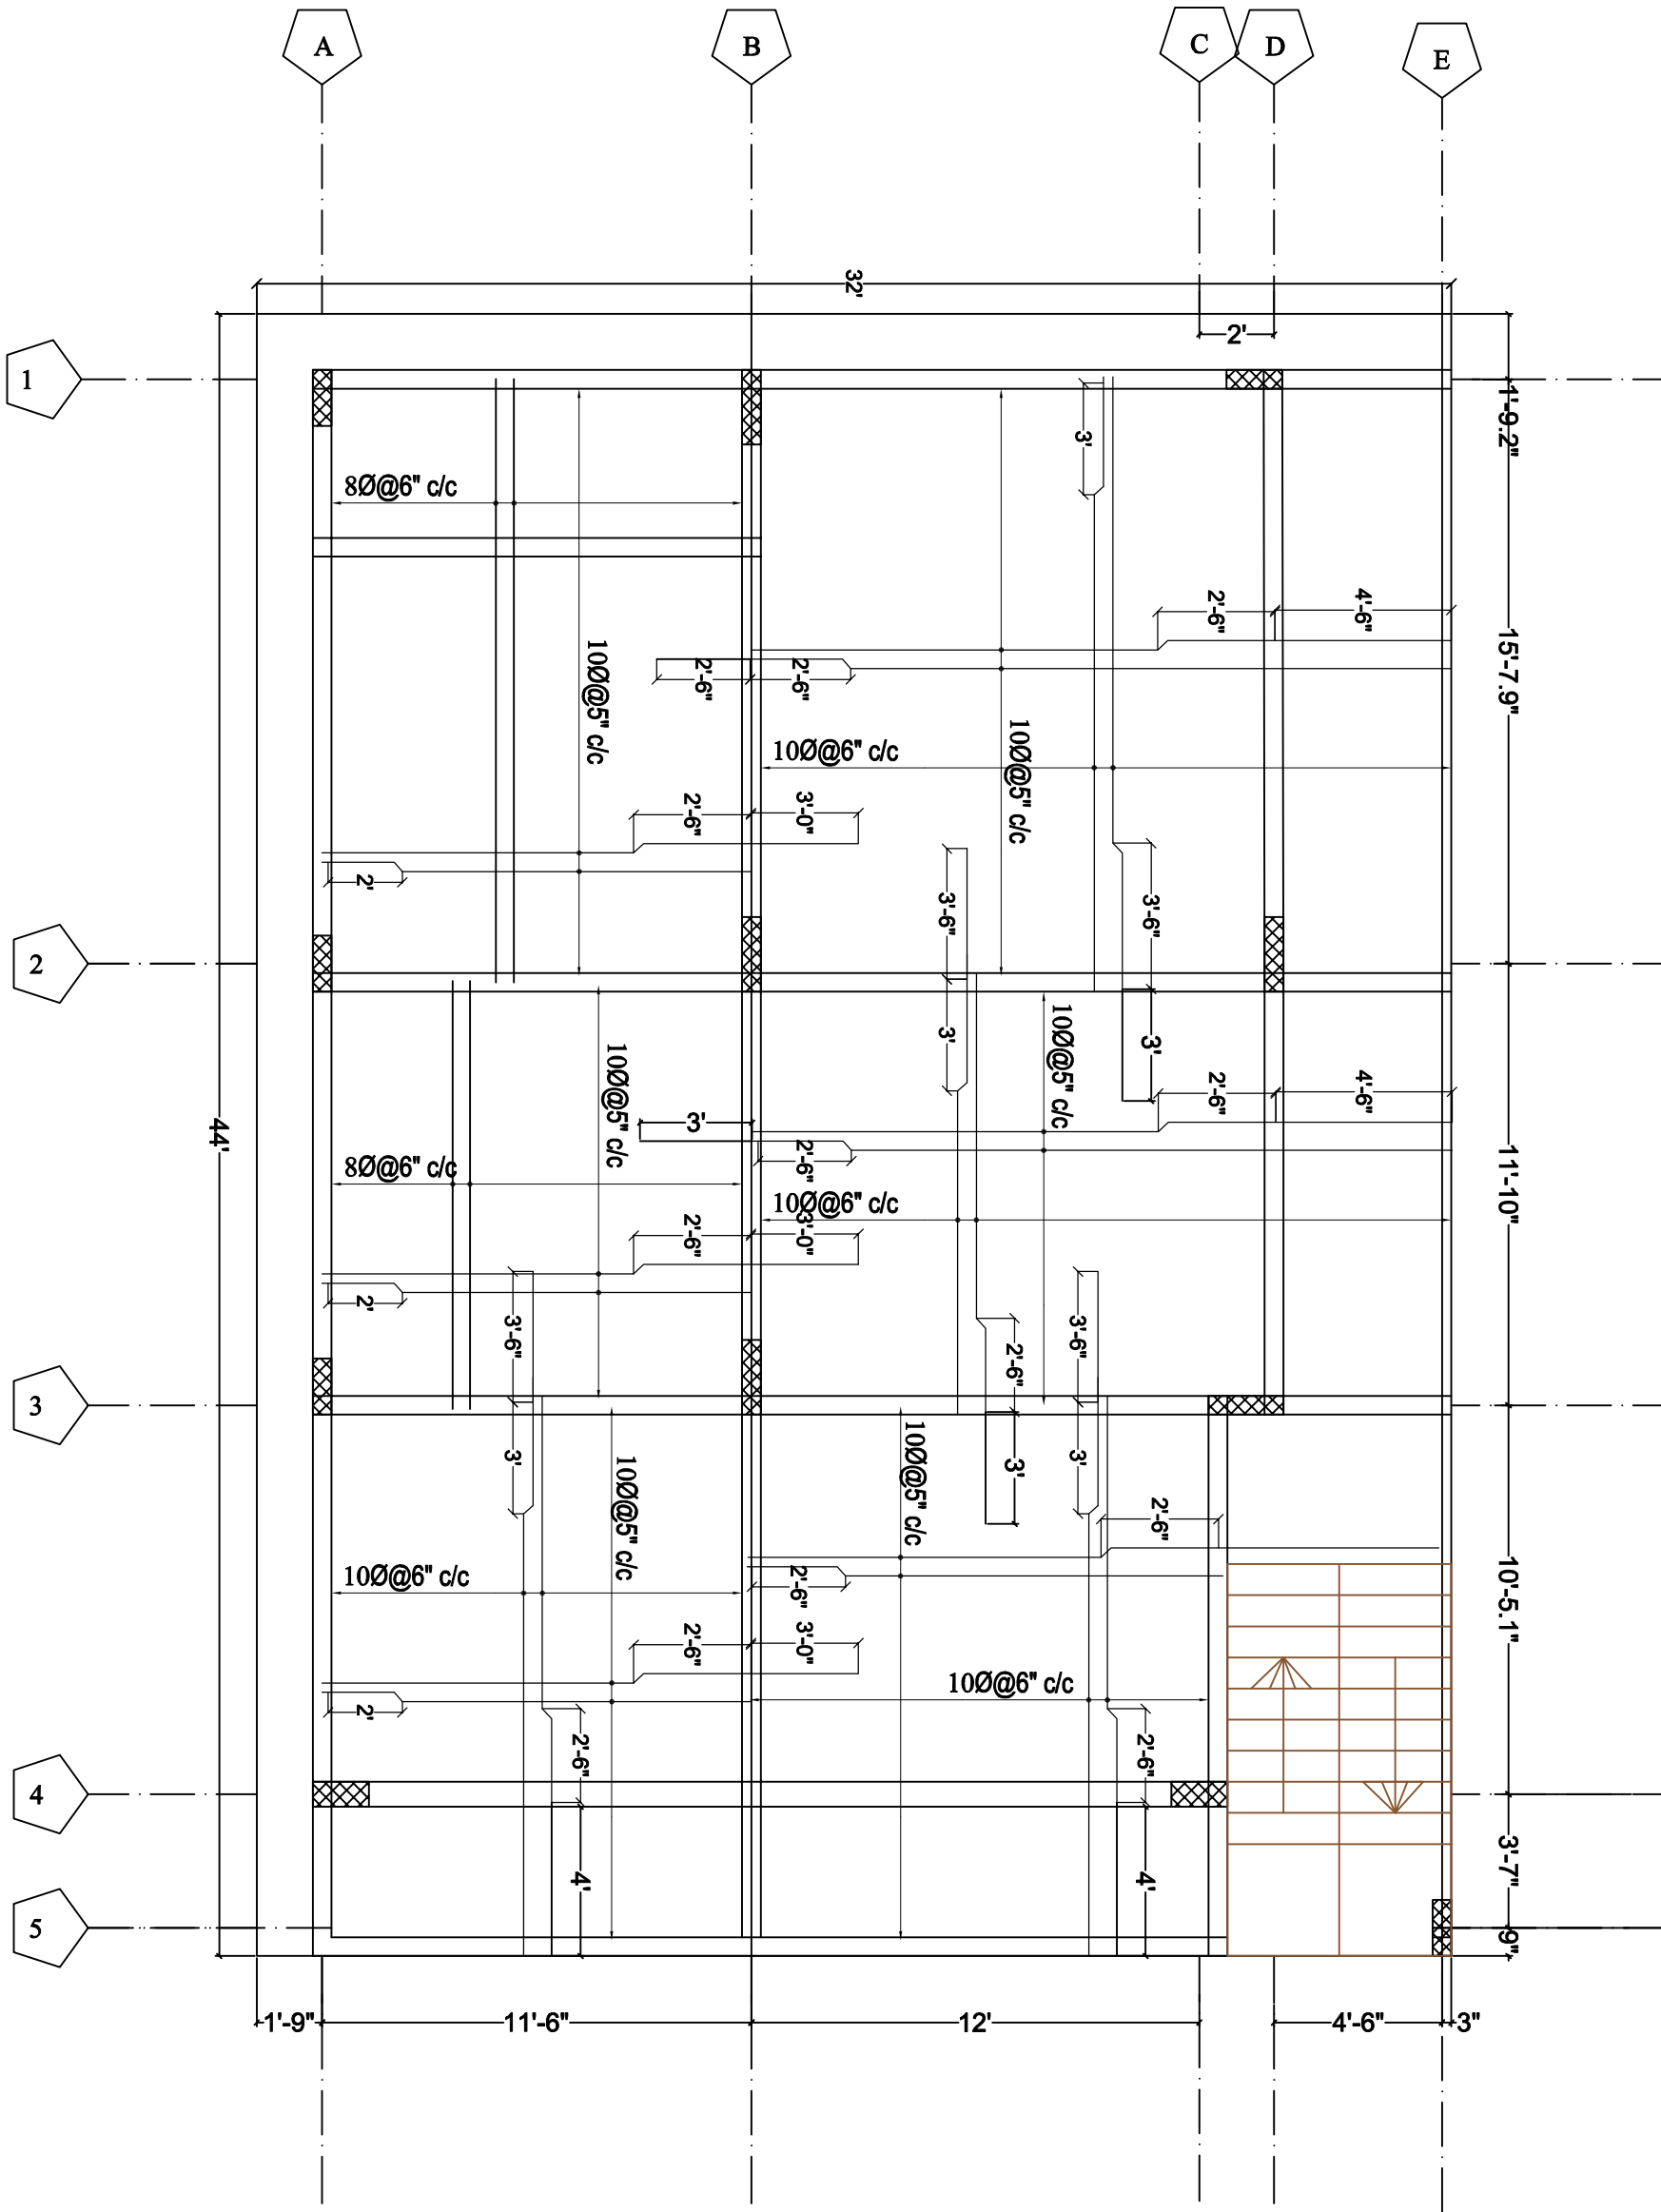

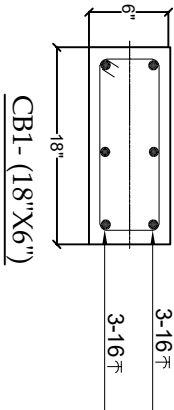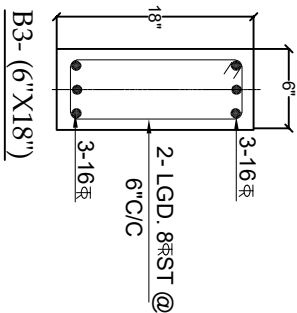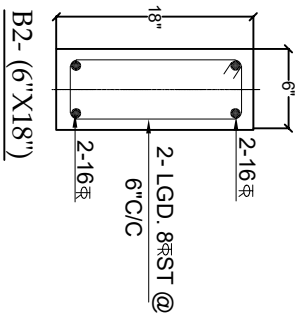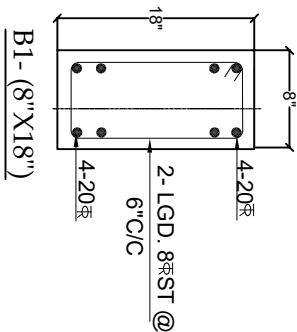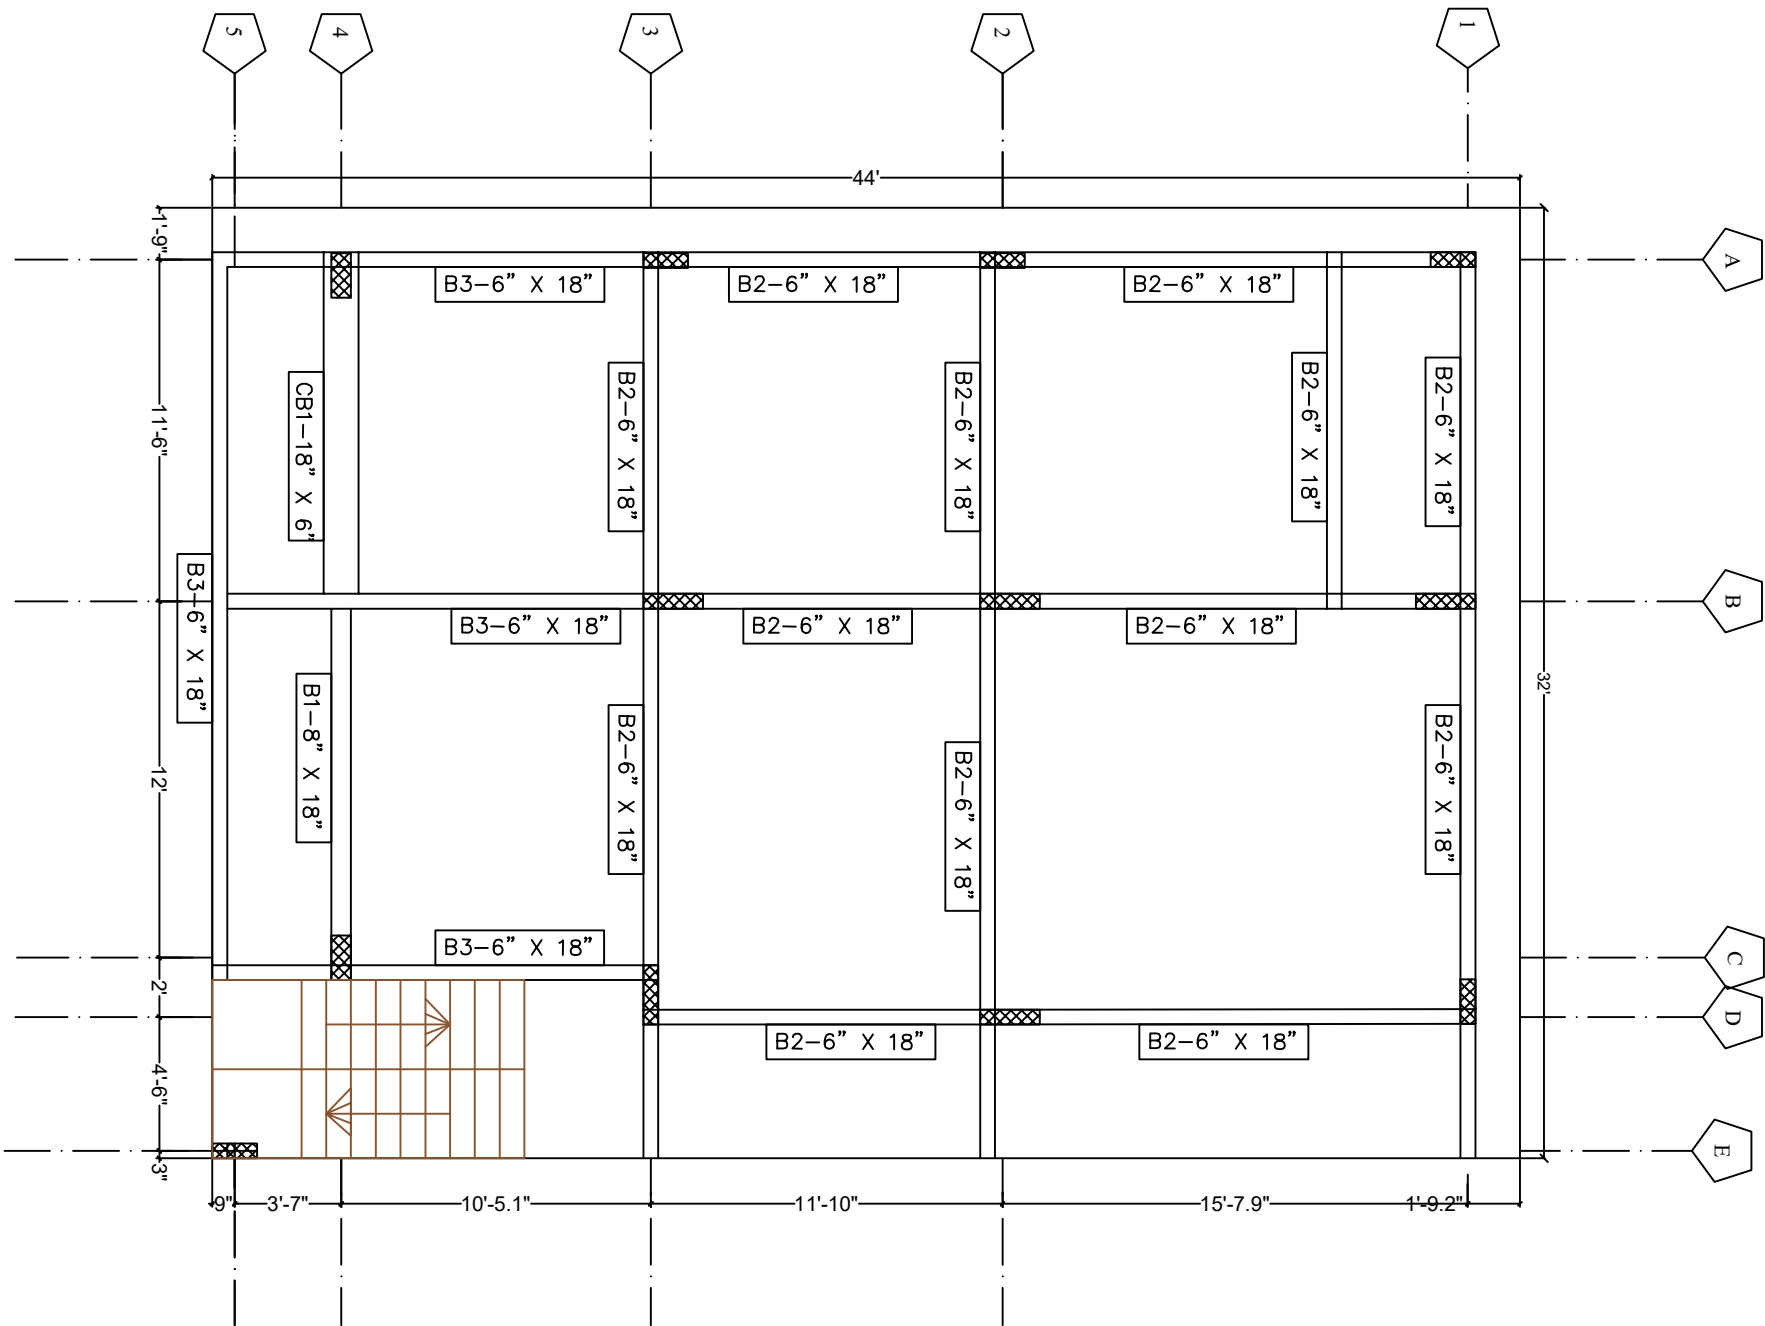

R0

THIS DRAWING IS VALID ONLY IF CONSULTANT CHECK AT SITE

GENERAL NOTES

1. GRADE OF CONCRETE-M25.
2. GRADE OF STEEL-Fe550
3. BUILDING IS DESIGNED FOR G+2 ONLY.

PROJECT: PROPOSED RESIDENTIAL BUILDING
MR.HARISH AT BANGALORE

JOB TITLE: BEAM LAYOUT AND DETAILS

DWG NO.-A-007

DWG REF.:HH/STRUCTURE

SCALE: AS SHOWN

DATE: 20/03/2024

STRUCTURAL CONSULTANT:



ಜಿ ಹೆಚ್ ಕನ್ಸ್ಟ್ರಕ್ಷನ್ಸ್

JH Constuctions

DESIGN BY: HARSHAV

CHECK BY:

DRAWN BY: HARSHAV

FIELD ENG:



R0

THIS DRAWING IS VALID ONLY
IF CONSULTANT CHECK AT SITE

GENERAL NOTES

1. GRADE OF CONCRETE-M25.
2. GRADE OF STEEL-Fe550
3. BUILDING IS DESIGNED FOR G+2 ONLY.

PROJECT:
PROPOSED RESIDENTIAL BUILDING
MR.HARISH AT BANGALORE

JOB TITLE:
SLAB LAYOUT AND DETAILS

DWG NO:A-006

DWG REF:HH/STRUCTURE

SCALE: AS SHOWN

DATE: 07/02/2024

STRUCTURAL CONSULTANT:



ಜಿ ಹೆಚ್ ಕನ್ಸ್ಟ್ರಕ್ಷನ್ಸ್
JH Constructions

DESIGN BY:

HARSHA V

CHECK BY:

DRAWN BY:

HARSHA V

FIELD ENG:

